

R1 25-02888

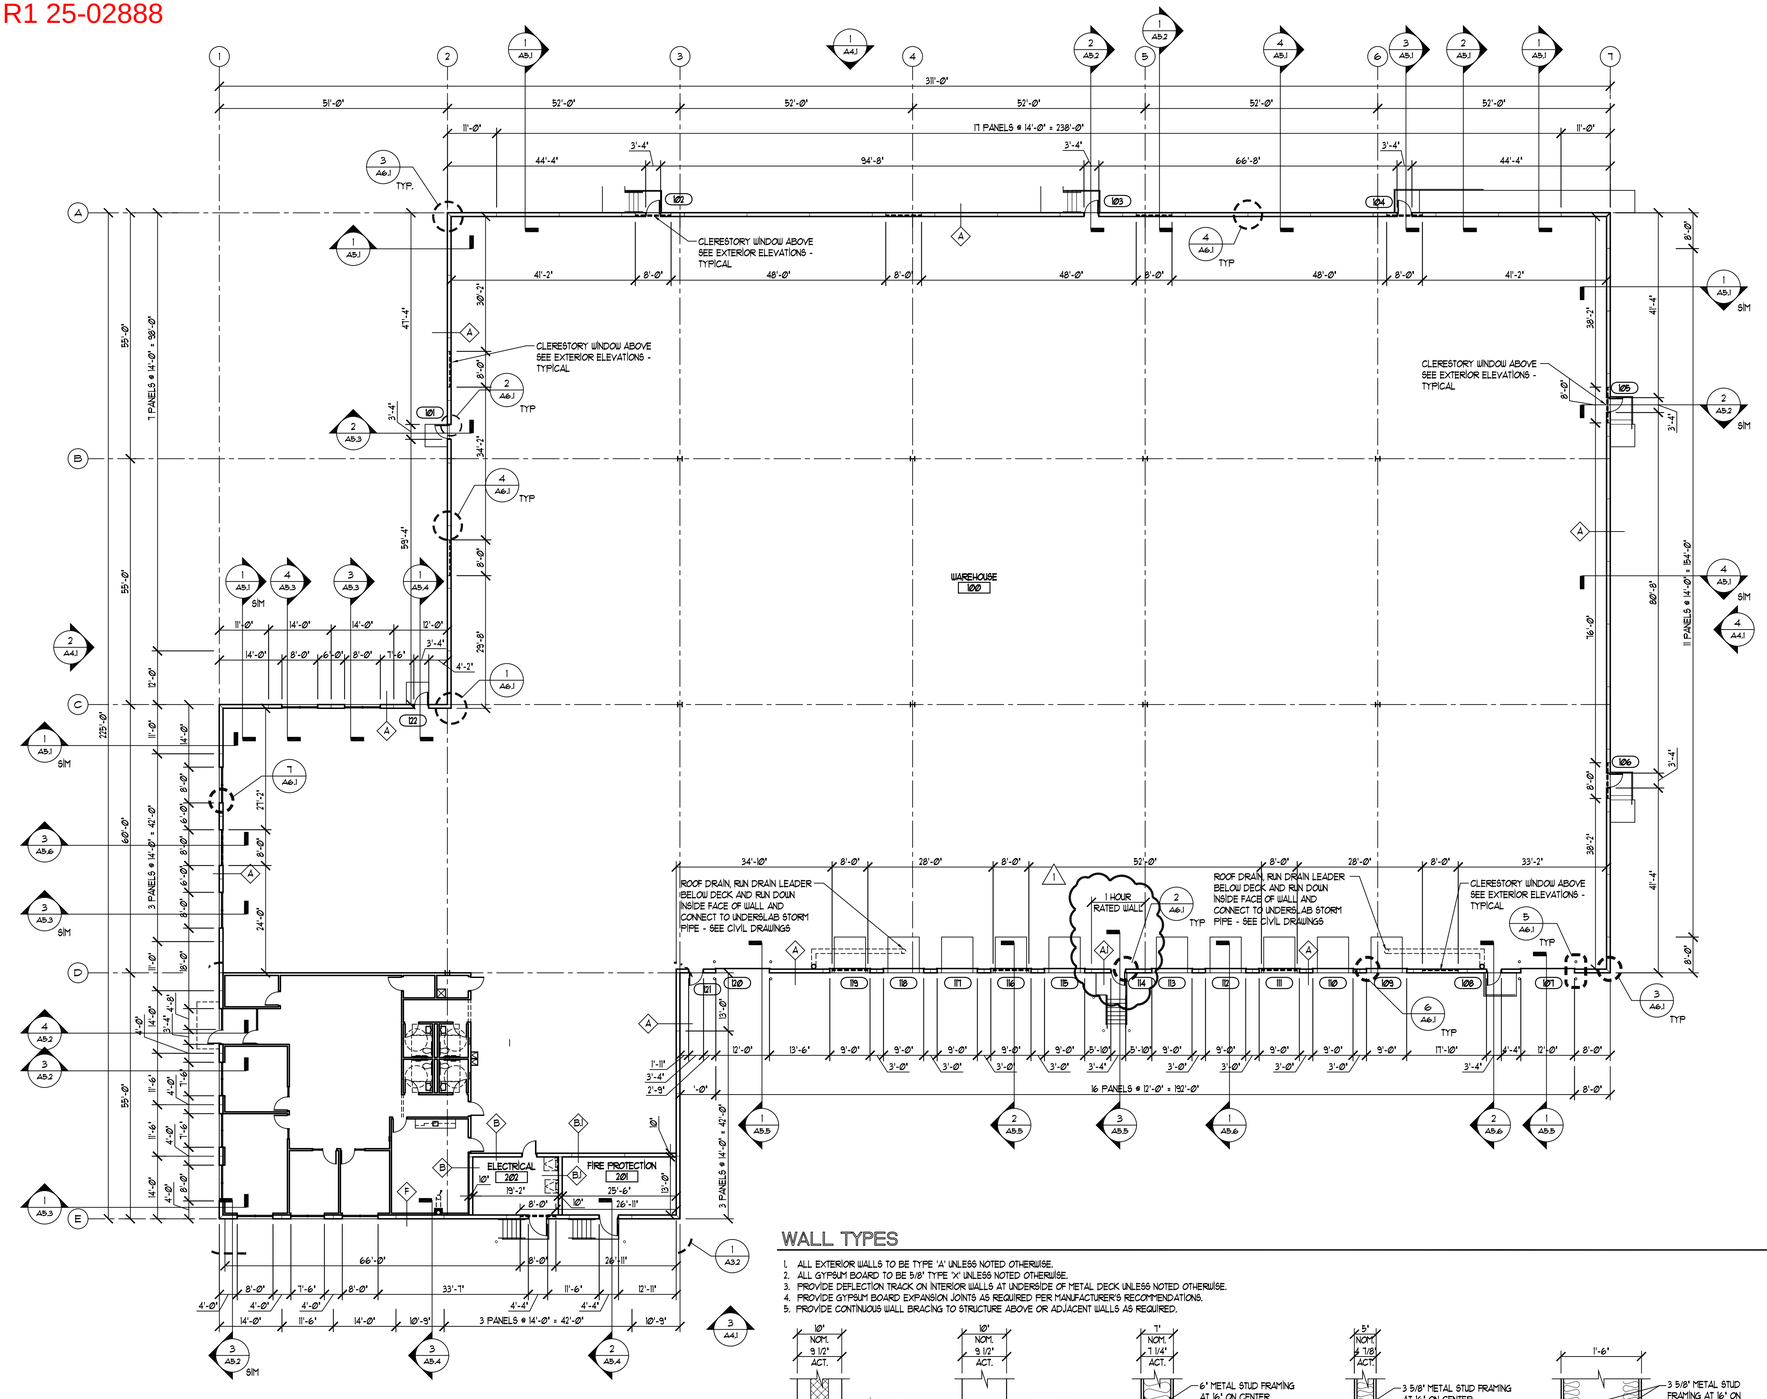

1 BUILDING PLAN
A3.1 1/16" = 1'-0"

WALL TYPES

1. ALL EXTERIOR WALLS TO BE TYPE 'A' UNLESS NOTED OTHERWISE.
2. ALL GYPSUM BOARD TO BE 5/8" TYPE 'X' UNLESS NOTED OTHERWISE.
3. PROVIDE DEFLECTION TRACK ON INTERIOR WALLS AT UNDERSIDE OF METAL DECK UNLESS NOTED OTHERWISE.
4. PROVIDE GYPSUM BOARD EXPANSION JOINTS AS REQUIRED PER MANUFACTURER'S RECOMMENDATIONS.
5. PROVIDE CONTINUOUS WALL BRACING TO STRUCTURE ABOVE OR ADJACENT WALLS AS REQUIRED.

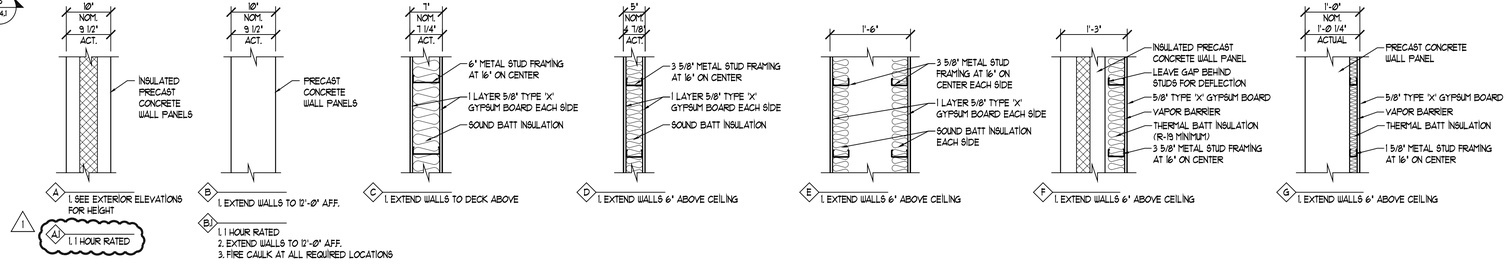

1 A1 1. 1 HOUR RATED

B 1. 1 HOUR RATED
2. EXTEND WALLS TO 12'-0" AFF.
3. FIRE CAULK AT ALL REQUIRED LOCATIONS

PERMIT COPY
10/24/2025 7:07:44 AM

This set has been reviewed for code compliance and shall be kept on the project site and available to Aurora personnel at all times.

This permit shall not be construed to be an approval to violate any provisions of any Aurora Ordinance. Permits presuming to give authority to violate or cancel any Aurora Ordinance shall not be valid and shall not prevent the building official from requiring the correction of any violations prior to continuation of the permit or occupancy.

REVISIONS
1 09.25.25 PERMIT RESPONSE

SPEC WAREHOUSE
2290 White Oak Circle, Aurora, IL

BUILDING PLAN

Partners in Design ARCHITECTS
2610 Lake Cook Road Suite 280 Riverwoods, IL 60015
Ph.: (847) 940-0300
www.pidarchitects.com

PROJECT NO.: 423.23.075
DRAWN BY: CTS
CHECKED BY: WHB
DATE: 08.06.25
SHEET NO.: A3.1

© 2025 Partners in Design Architects, Inc.